
Wiring Diagram for WWVDS in ITS Cabinet

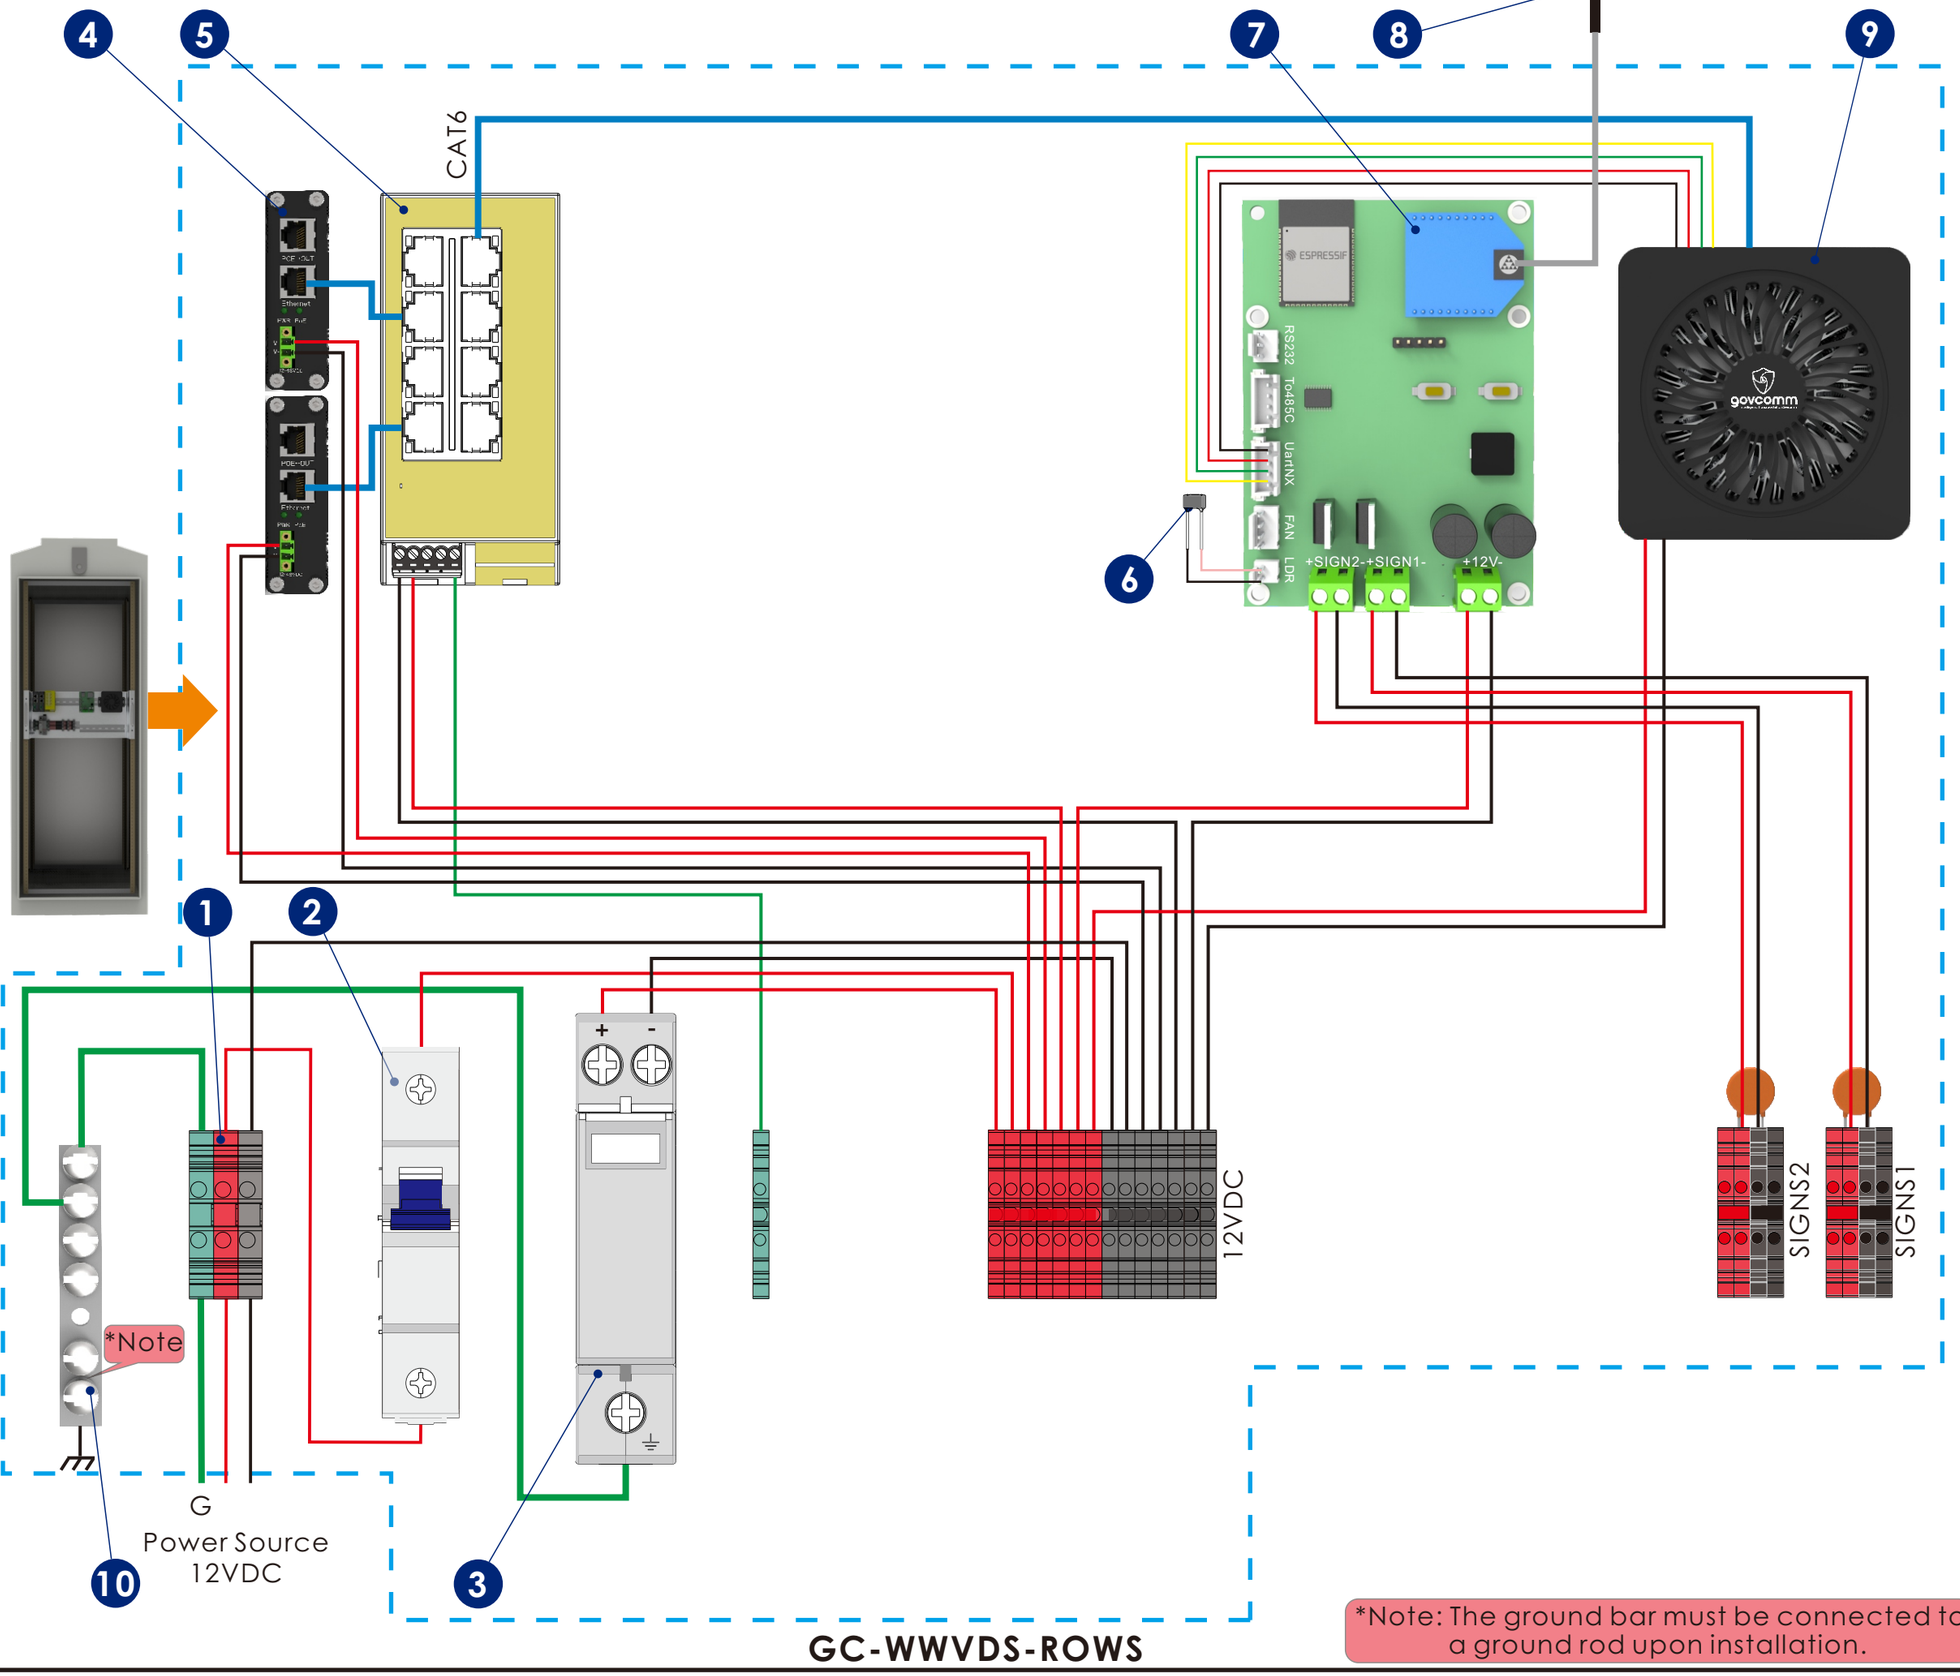

CABLE INFORMATION

GROUND(G)	
NETWORK CABLE	
SIGNAL CABLE	
+12VDC CABLE	
PHOTO CELL CABLE	
PHOTO CELL CABLE	

No.	NAME
1	TERMINAL BLOCKS
2	BREAKER
3	SPD
4	PoE INJECTOR
5	UNMANAGED NETWORK SWITCH
6	PHOTO CELL
7	CONTROLLER
8	ANTENNA
9	COMPUTER MODULE
10	GROUND BAR
11	
12	
13	

GC-WWVDS-SERIES

Wiring Diagram for WWVDS in ITS Cabinet

TYPICAL EQUIPMENT CONFIGURATION FOR AN SOLAR POWERED WRONG-WAY VEHICLE DETECTION SYSTEM

govcomm

WIRING DIAGRAM: RECESSED PLATE

GC-WWVDS-ROWS

*Note: The ground bar must be connected to a ground rod upon installation.